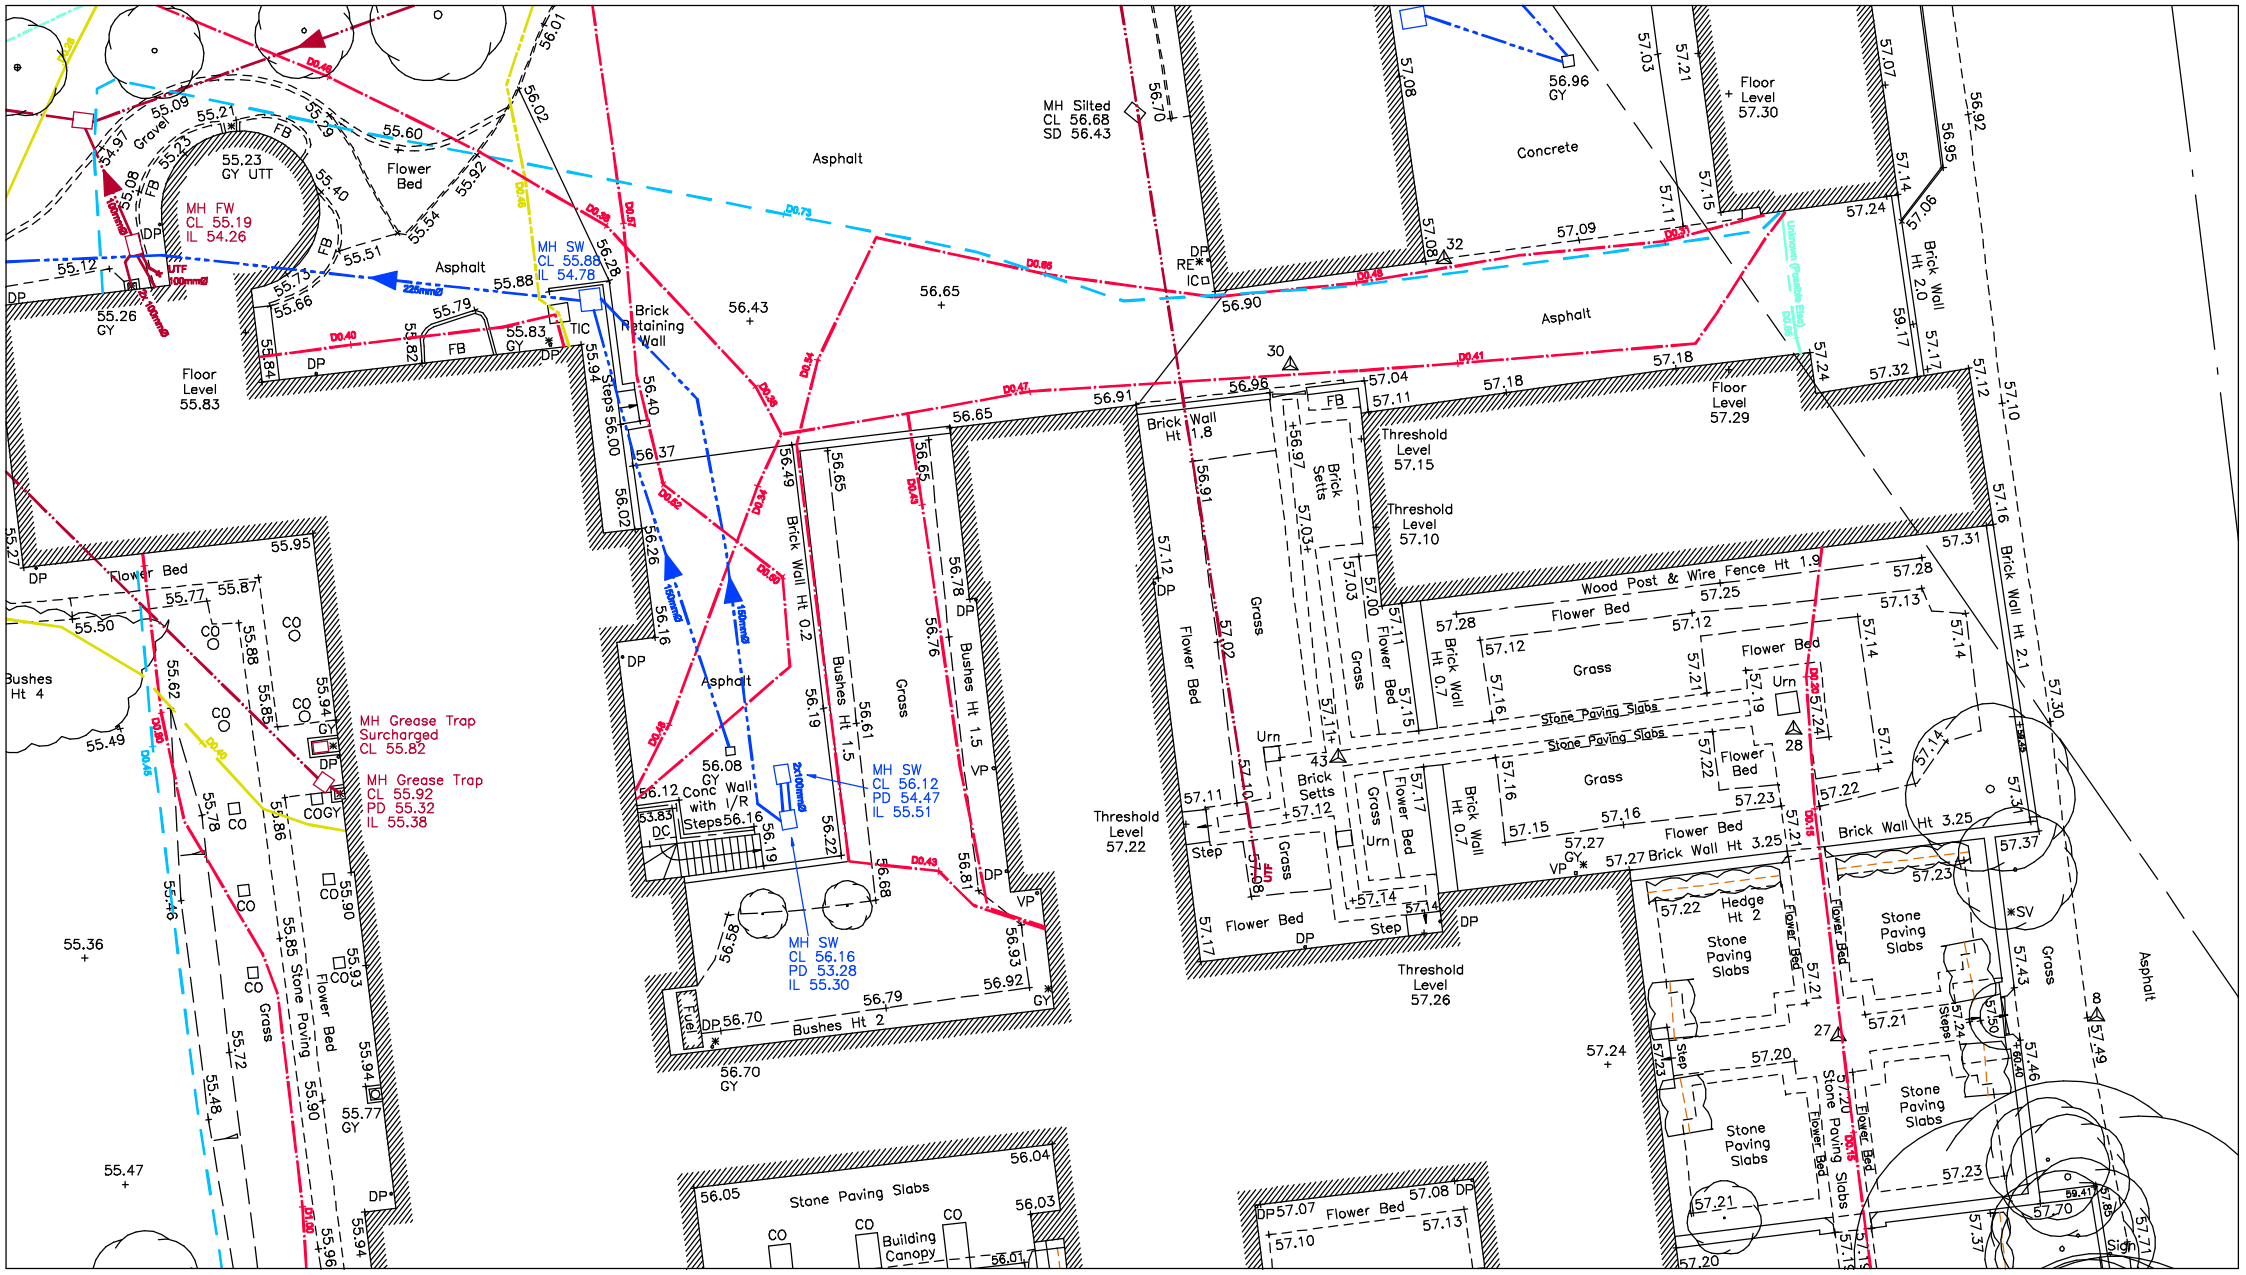
MH FW
CL 55.19
IL 54.26
MH SW
CL 55.88
IL 54.78
MH Silted
CL 56.68
SD 56.43
MH Grease Trap
Surcharged
CL 55.82
MH Grease Trap
CL 55.92
PD 55.32
IL 55.38
MH SW
CL 56.12
PD 54.47
IL 55.51
MH SW
CL 56.16
PD 53.28
IL 55.30
Asphalt
Concrete
Flower Bed
Grass
Floor Level 57.30
Floor Level 55.83
Floor Level 57.29
Threshold Level 57.15
Threshold Level 57.10
Threshold Level 57.22
Threshold Level 57.26
Brick Retaining Wall
Brick Wall Ht 2.0
Brick Wall Ht 2.1
Brick Wall Ht 3.25
Brick Wall Ht 0.2
Brick Wall Ht 1.8
Brick Setts
Wood Post & Wire Fence Ht 1.9
Stone Paving Slabs
Hedge Ht 2
Bushes Ht 1.5
Bushes Ht 2
Bushes Ht 4
Steps 56.00
Building Canopy