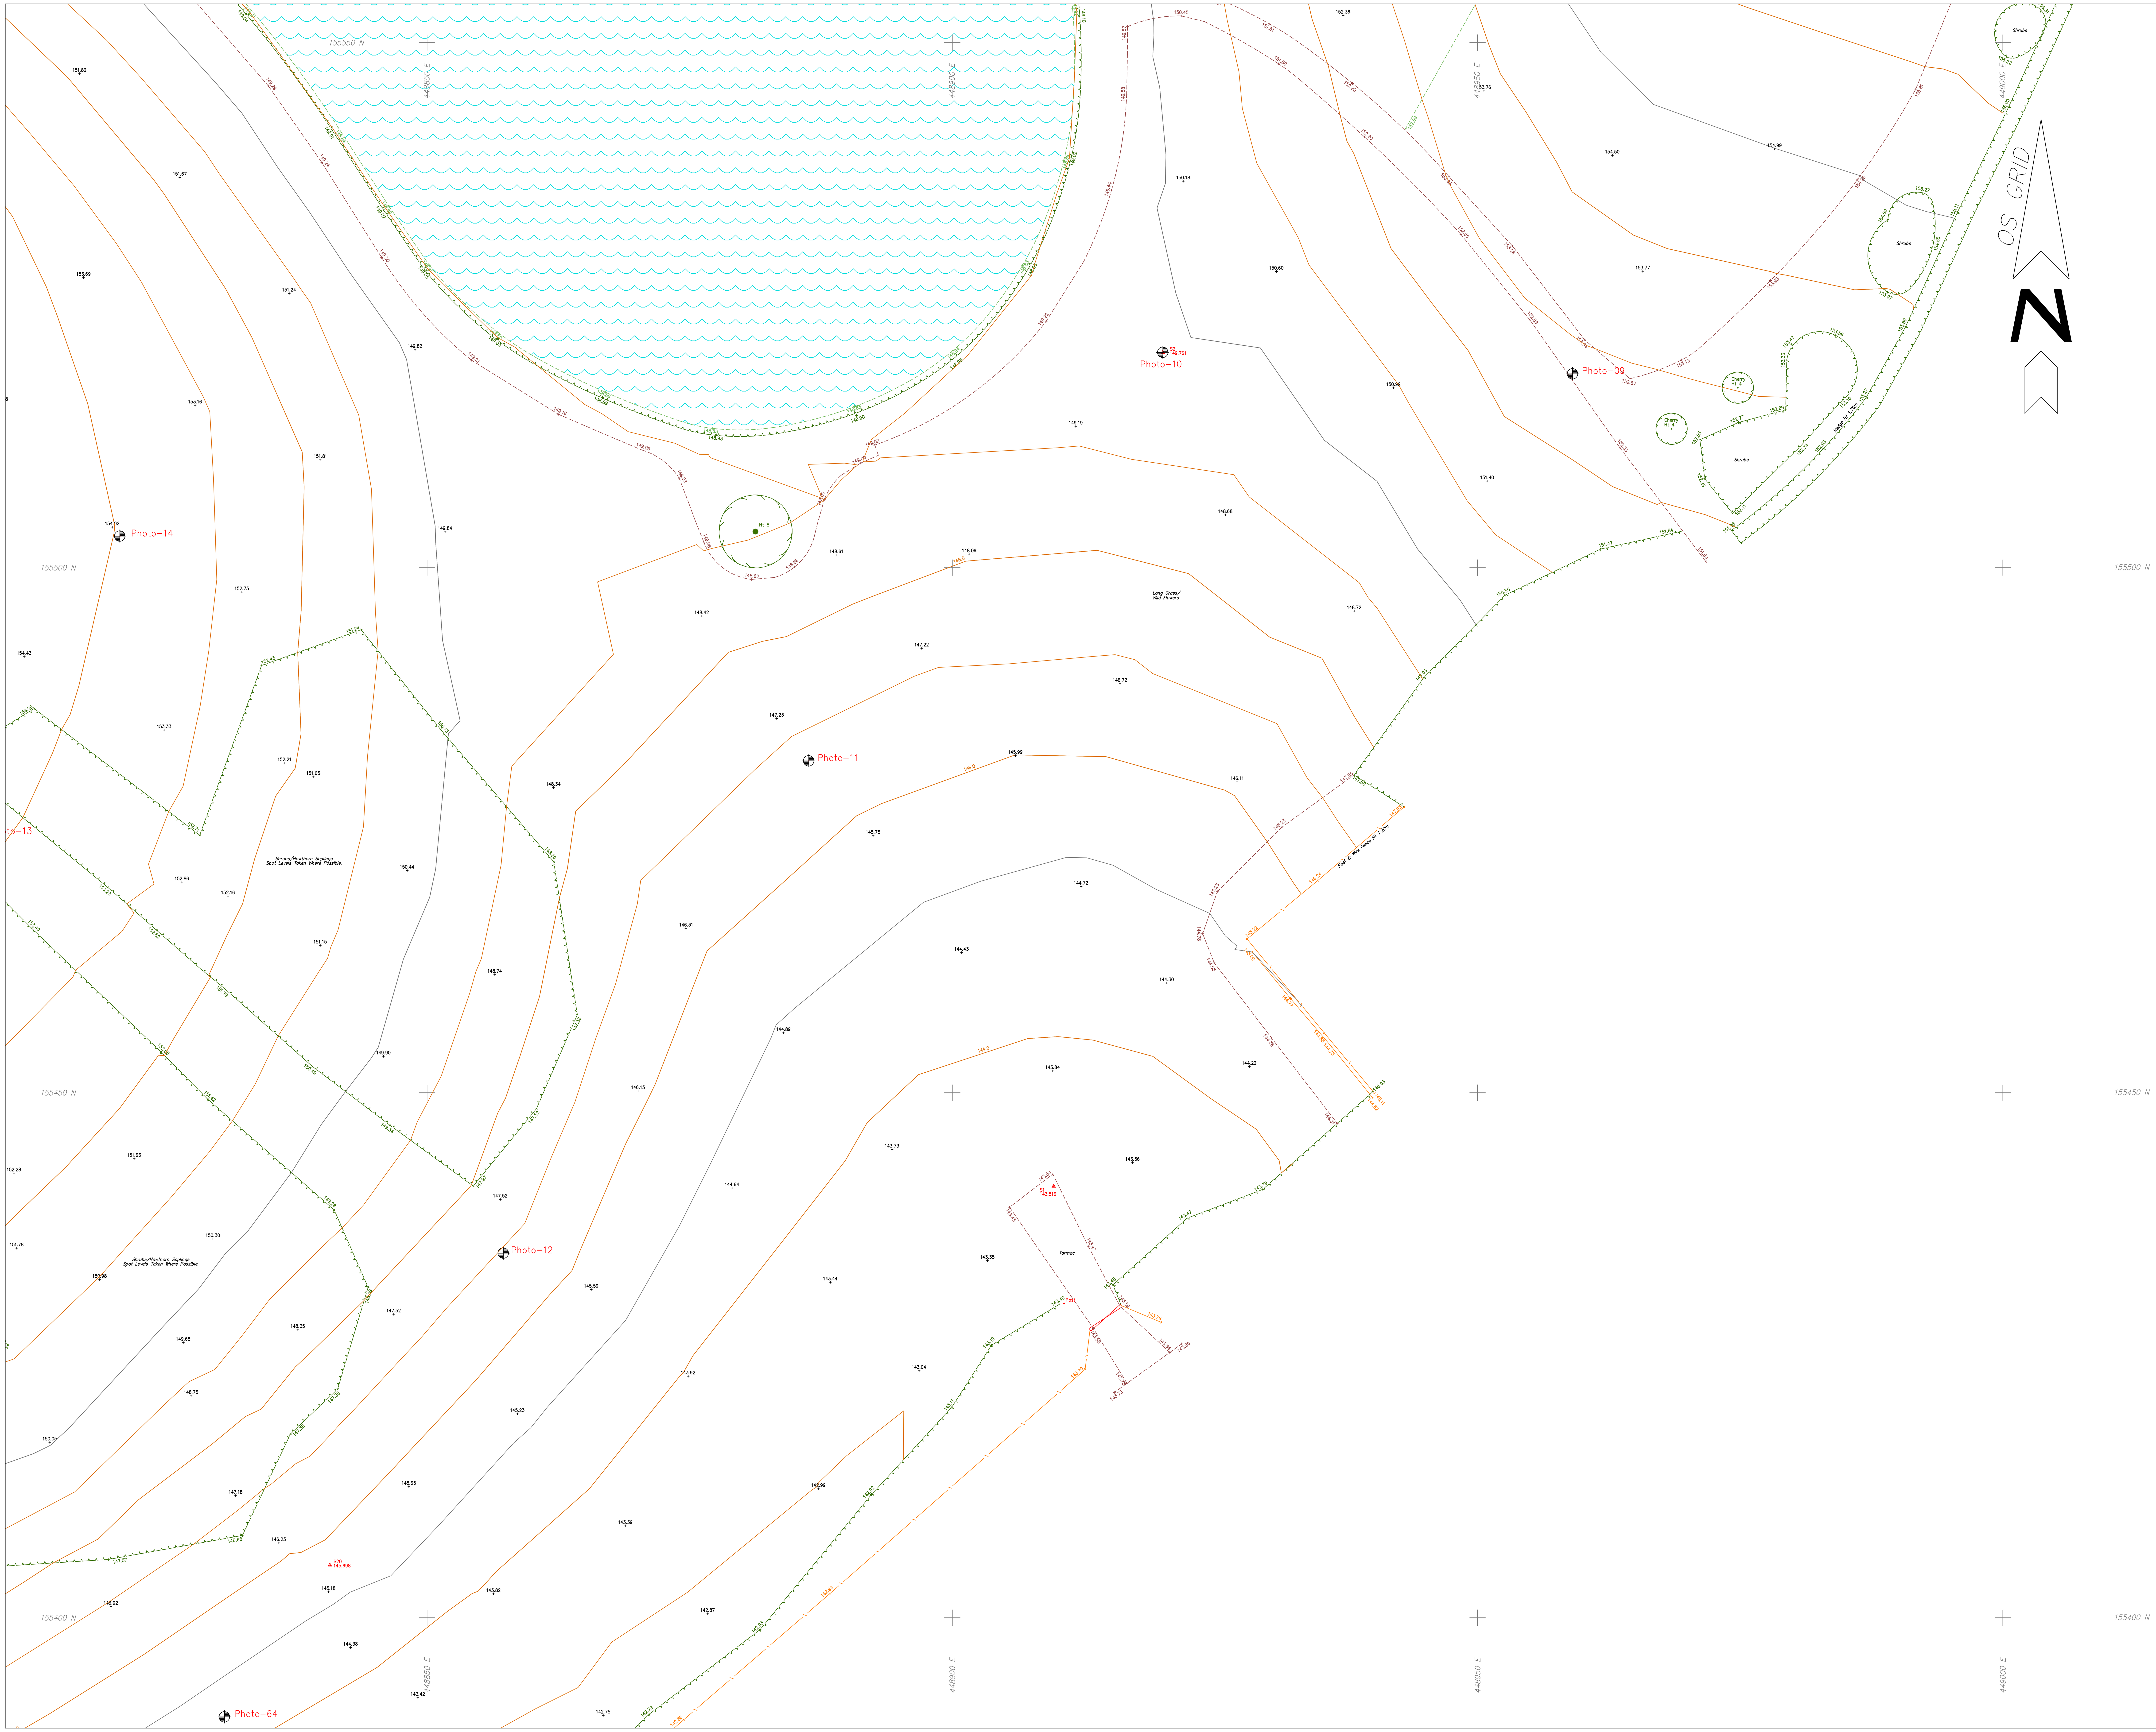

LASER SURVEYS

LAND AND BUILDING SURVEYS, UNDERGROUND SERVICES LOCATION, CCTV DRAINAGE SURVEYS.

Established 1975. Member of The Survey Association.

OPEN SPACE, LEIGH SINTON ROAD, UPPER INTERFIELDS, MALVERN, WR14 1UT
TEL 01886 833173 email: worcester@lasersurveys.com

THE OLD DAIRY, STUBBERS FARM, MOUNTNESSING ROAD, BLACKMORE, ESSEX, CM4 0NX
TEL 01277 821555 email: london@lasersurveys.com

DATUM NOTES

CO-ORDINATES USED ARE BASED ON O/S NATIONAL GRID, OBTAINED USING THE ACTIVE GPS NETWORK AND ADJUSTED TO A LOCAL GRID WITH A SCALE FACTOR OF 1.0000.

LEVELS ARE RELATED TO :- O/S ACTIVE GPS NETWORK.

SURVEY CONTROL STATIONS SHOWN

ABBREVIATIONS (where applicable)

AV	Air Valve	MK	Marker
BK	Brick	MS	Milestone
BL	Bollard	MT	Meter
BS	Bus Stop	MY	Mercury
BT	British Telecom	OH	Overhead
C/B	Close Boarded	PAV	Paving
CL	Cover Level	PB	Post Box
CLK	Chainlink	PE	Pipe
CO	Column	PM	Parking Meter
Conc	Concrete	P/R	Post and Rail
CP	Catch Pit	PT	Post
CPS	Concrete Paving Slabs	P/W	Post and Wire
CTV	Cable Television	RE	Rodding Eye
DC	Drainage Channel	RET	Retaining
DP	Drain Pipe	RS	Road Sign
EP	Electricity Pole	RSJ	Rolled Steel Joist
ER	Earthing Rod	SC	Stop Cock
FB	Flower Bed	SK	Soakaway
FE	Fence	SPT	Septic Tank
FH	Fire Hydrant	ST	Silt Trap
FL	Floor Level	SV	Stop Valve
FP	Flag Pole	SVC	Security Video Camera
GP	Gate Post	TCB	Telephone Call Box
GV	Gas Valve	THL	Threshold Level
GY,G	Gully	TL	Traffic Light
HT	Height	TK	Tank
IC	Inspection Cover	TP	Telegraph Pole
IL	Invert Level	UG	Underground
IN	Interceptor	UTF	Unable to Trace Further
I/R	Iron Railings	UTL	Unable to Locate
JB	Junction Box	UTR	Unable to Raise
KO	Kerb Outlet	UTT	Unable to Trace
LB	Litter Bin	VP	Vent Pipe
LP	Lamp Post	WL	Water Level
MH	Manhole Cover	WM	Water Meter
		WO	Wash Out

NOTES

* Drainage pipe sizes (where shown) have been gauged from the surface for safety reasons and should be regarded as approximate only.
* Tree species (where shown) should be treated with caution and expert identification is advised.
* Although this is a digital survey the accuracy and amount of detail shown is only commensurate with the graphical scale of mapping as specified. Care should be exercised when working to larger scales.
* Visible features in the vicinity of the boundaries as shown above, may not represent the extent of legally conveyed ownership.
* Whilst every effort has been made to achieve accuracy on this plan, CRUCIAL clearance dimensions, levels and invert levels should be checked prior to design and construction.
* Kerb levels have been taken in the bottom of the channel.

SHEET LAYOUT
NOT TO SCALE

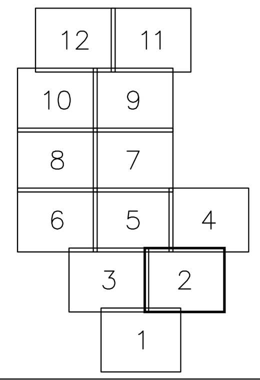

GPS SURVEY EXAMPLE LASER SURVEYS LIMITED

TOPOGRAPHICAL SURVEY

SURVEYED FOR	CLIENT NAME ADDRESS 1 ADDRESS 2 CITY POSTCODE	SURVEYOR	A SURVEYOR
		DATE	DATE OF SURVEY

NO	DATE	REVISION

DRAWING NO	N 1234/2	REV	0
DRAWING TITLE	TOPOGRAPHICAL		
SCALE	1 : 200(A0)		
SEE ALSO DWG NOS			
SHEET	2 of 12		
REF NO	N 1234		

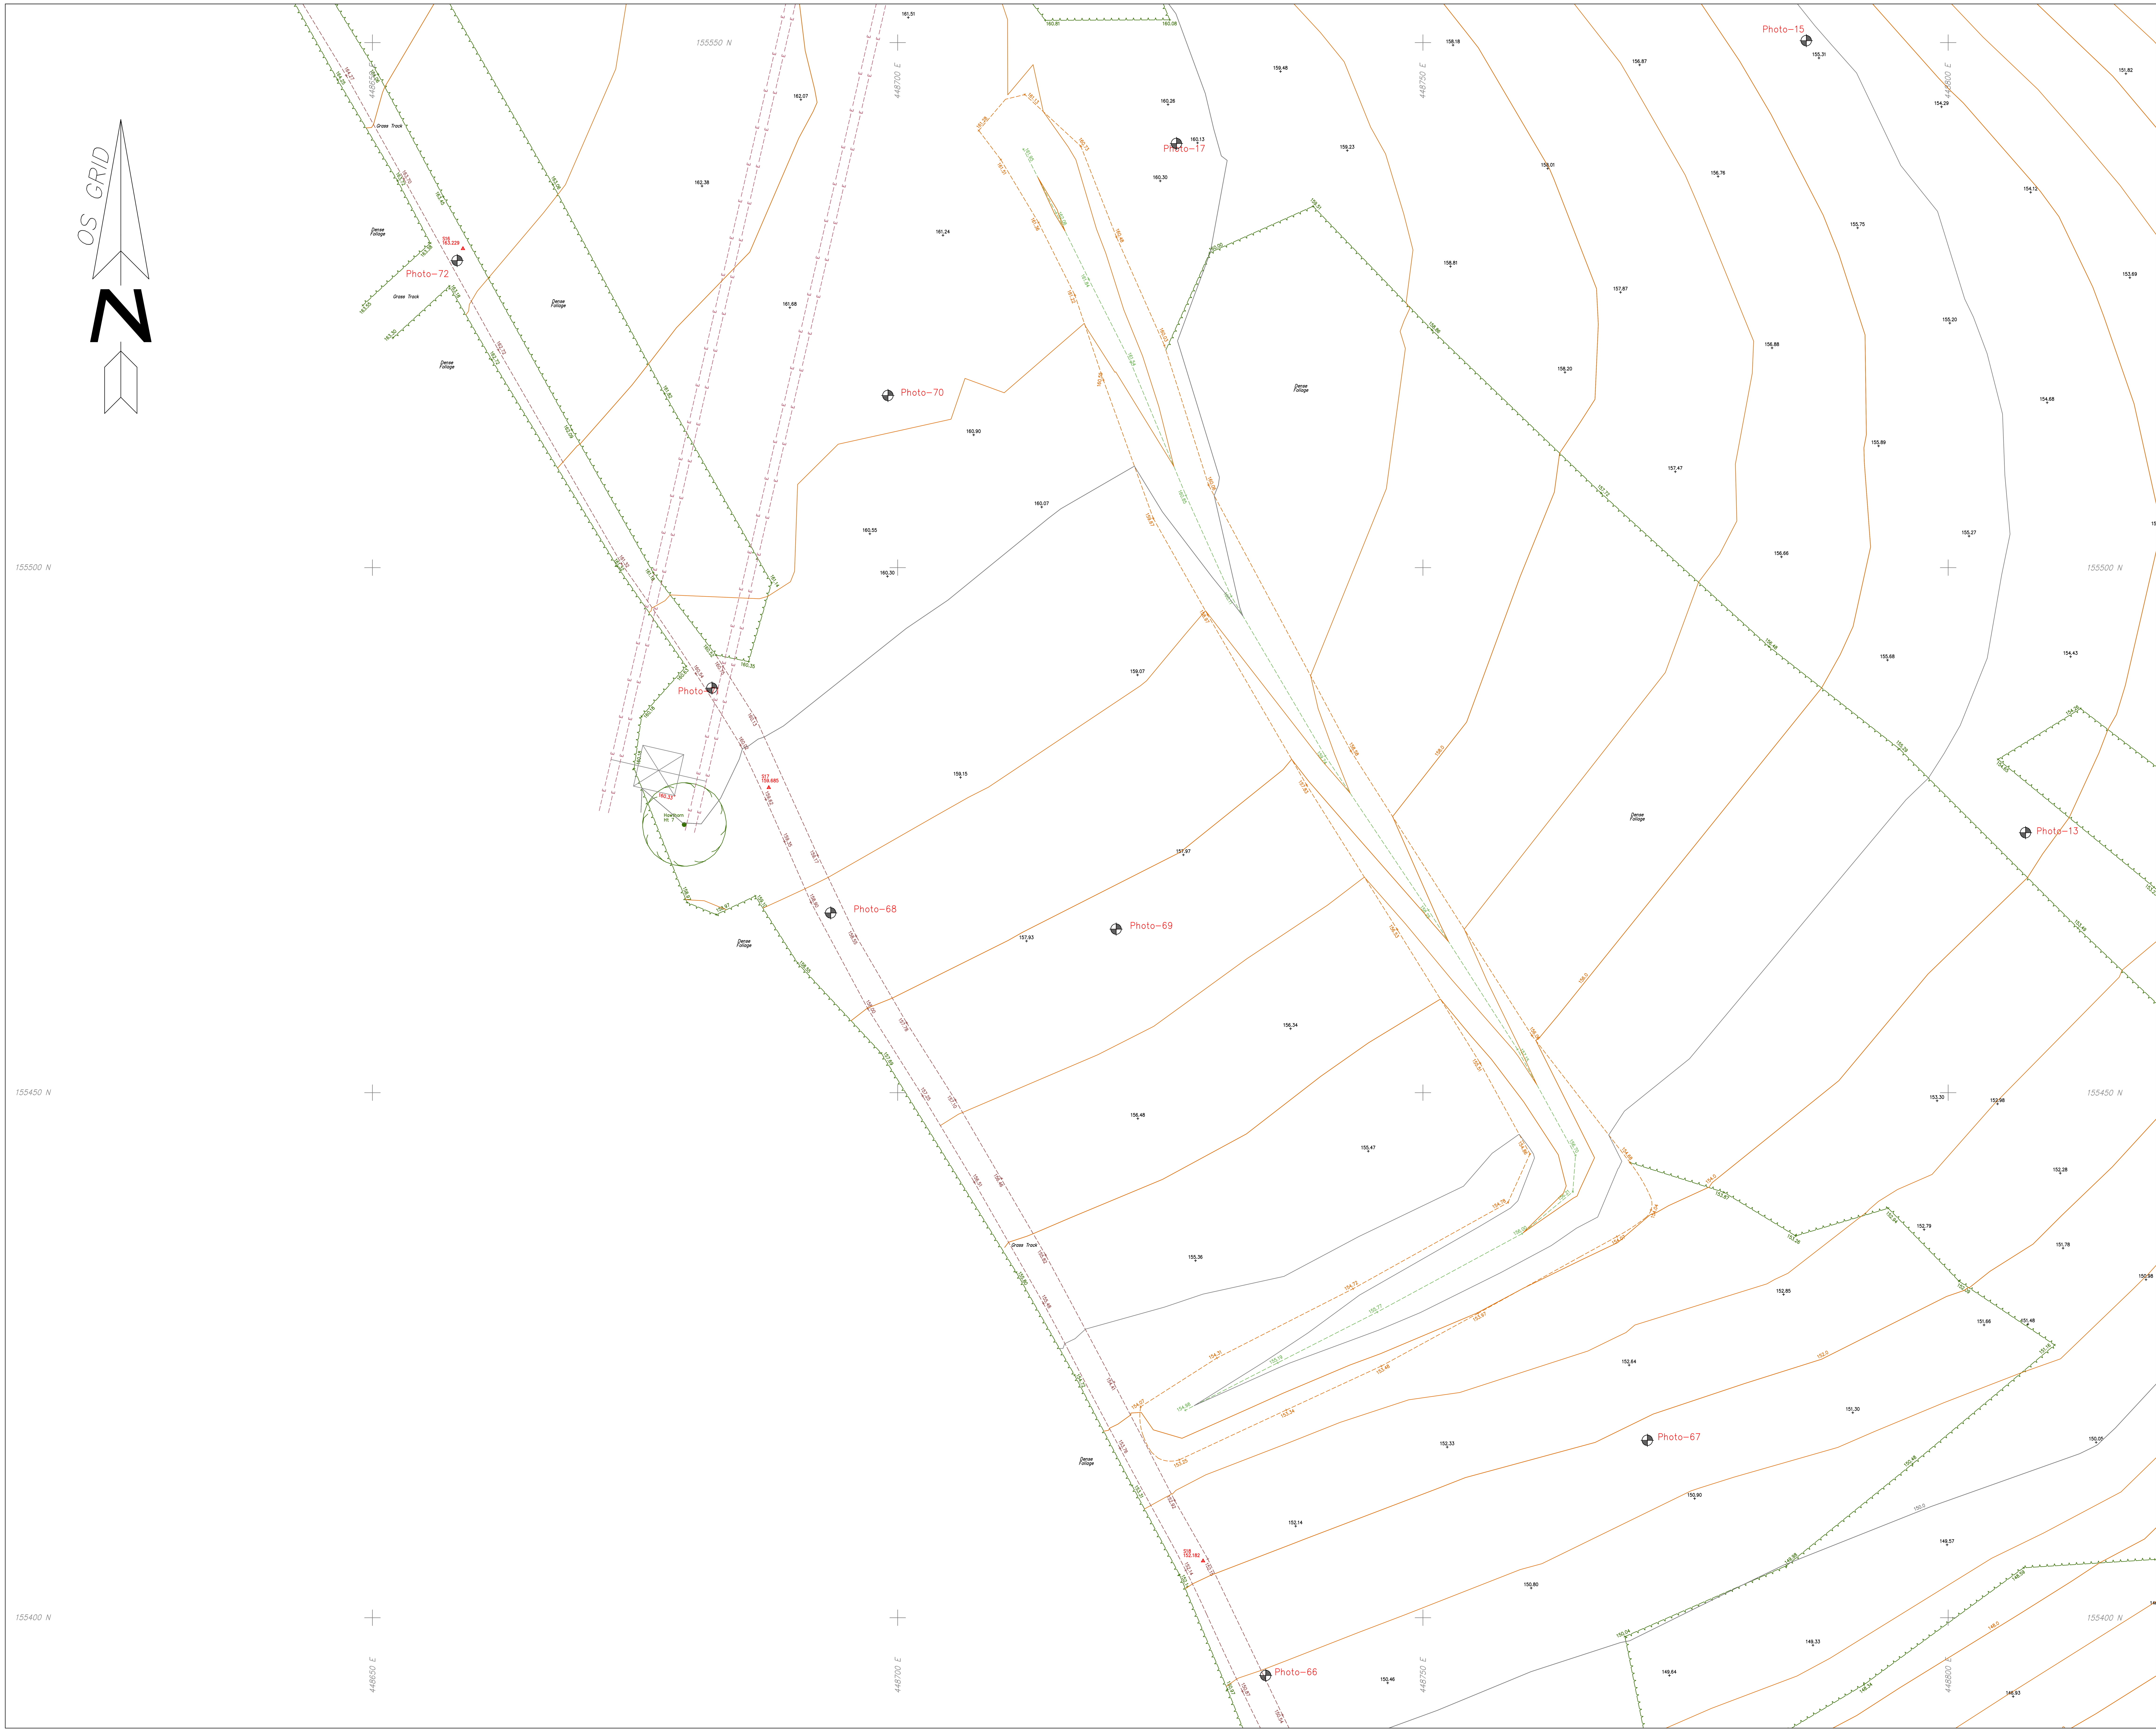

LASER SURVEYS

LAND AND BUILDING SURVEYS, UNDERGROUND SERVICES LOCATION, CCTV DRAINAGE SURVEYS.
Established 1975. Member of The Survey Association.

OPEN SPACE, LEIGH SINTON ROAD, UPPER INTERFIELDS, MALVERN, WR14 1UT
TEL 01886 833173 email: worcester@lasersurveys.com

THE OLD DAIRY, STUBBERS FARM, MOUNTNESSING ROAD, BLACKMORE, ESSEX, CM4 0NX
TEL 01277 821555 email: london@lasersurveys.com

DATUM NOTES

CO-ORDINATES USED ARE BASED ON O/S NATIONAL GRID, OBTAINED USING THE ACTIVE GPS NETWORK AND ADJUSTED TO A LOCAL GRID WITH A SCALE FACTOR OF 1.0000.

LEVELS ARE RELATED TO :- O/S ACTIVE GPS NETWORK.

SURVEY CONTROL STATIONS SHOWN △

ABBREVIATIONS (where applicable)

AV	Air Valve	MK	Marker
BK	Brick	MS	Milestone
BL	Bollard	MT	Meter
BS	Bus Stop	MY	Mercury
BT	British Telecom	OH	Overhead
C/B	Close Boarded	PAV	Paving
CL	Cover Level	PB	Post Box
CLK	Chainlink	PE	Pipe
CO	Column	PM	Parking Meter
Conc	Concrete	P/R	Post and Rail
CP	Catch Pit	PT	Post
CPS	Concrete Paving Slabs	P/W	Post and Wire
CTV	Cable Television	RE	Rodding Eye
DC	Drainage Channel	RET	Retaining
DP	Drain Pipe	RS	Road Sign
EP	Electricity Pole	RSJ	Rolled Steel Joist
ER	Earthing Rod	SC	Stop Cock
FB	Flower Bed	SK	Soakaway
FE	Fence	SPT	Septic Tank
FH	Fire Hydrant	ST	Silt Trap
FL	Floor Level	SV	Stop Valve
FP	Flag Pole	SVC	Security Video Camera
GP	Gate Post	TCB	Telephone Call Box
GV	Gas Valve	THL	Threshold Level
GY,G	Gully	TL	Traffic Light
HT	Height	TK	Tank
IC	Inspection Cover	TP	Telegraph Pole
IL	Invert Level	UG	Underground
IN	Interceptor	UTF	Unable to Trace Further
I/R	Iron Railings	UTL	Unable to Locate
JB	Junction Box	UTR	Unable to Raise
KO	Kerb Outlet	UTT	Unable to Trace
LB	Litter Bin	VP	Vent Pipe
LP	Lamp Post	WL	Water Level
MH	Manhole Cover	WM	Water Meter
		WO	Wash Out

NOTES

* Drainage pipe sizes (where shown) have been gauged from the surface for safety reasons and should be regarded as approximate only.
* Tree species (where shown) should be treated with caution and expert identification is advised.
* Although this is a digital survey the accuracy and amount of detail shown is only commensurate with the graphical scale of mapping as specified. Care should be exercised when working to larger scales.
* Visible features in the vicinity of the boundaries as shown above, may not represent the extent of legally conveyed ownership.
* Whilst every effort has been made to achieve accuracy on this plan, CRUCIAL clearance dimensions, levels and invert levels should be checked prior to design and construction.
* Kerb levels have been taken in the bottom of the channel.

SHEET LAYOUT
NOT TO SCALE

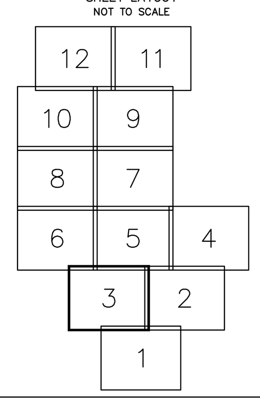

GPS SURVEY EXAMPLE LASER SURVEYS LIMITED

TOPOGRAPHICAL SURVEY

SURVEYED FOR	CLIENT NAME ADDRESS 1 ADDRESS 2 CITY POSTCODE	SURVEYOR	A SURVEYOR
		DATE	DATE OF SURVEY

NO	DATE	REVISION

DRAWING NO	N 1234/3	REV	0
DRAWING TITLE	TOPOGRAPHICAL		
SCALE	1 : 200(A0)		
SEE ALSO DWG NOS			
SHEET	3 of 12		
REF NO	N 1234		

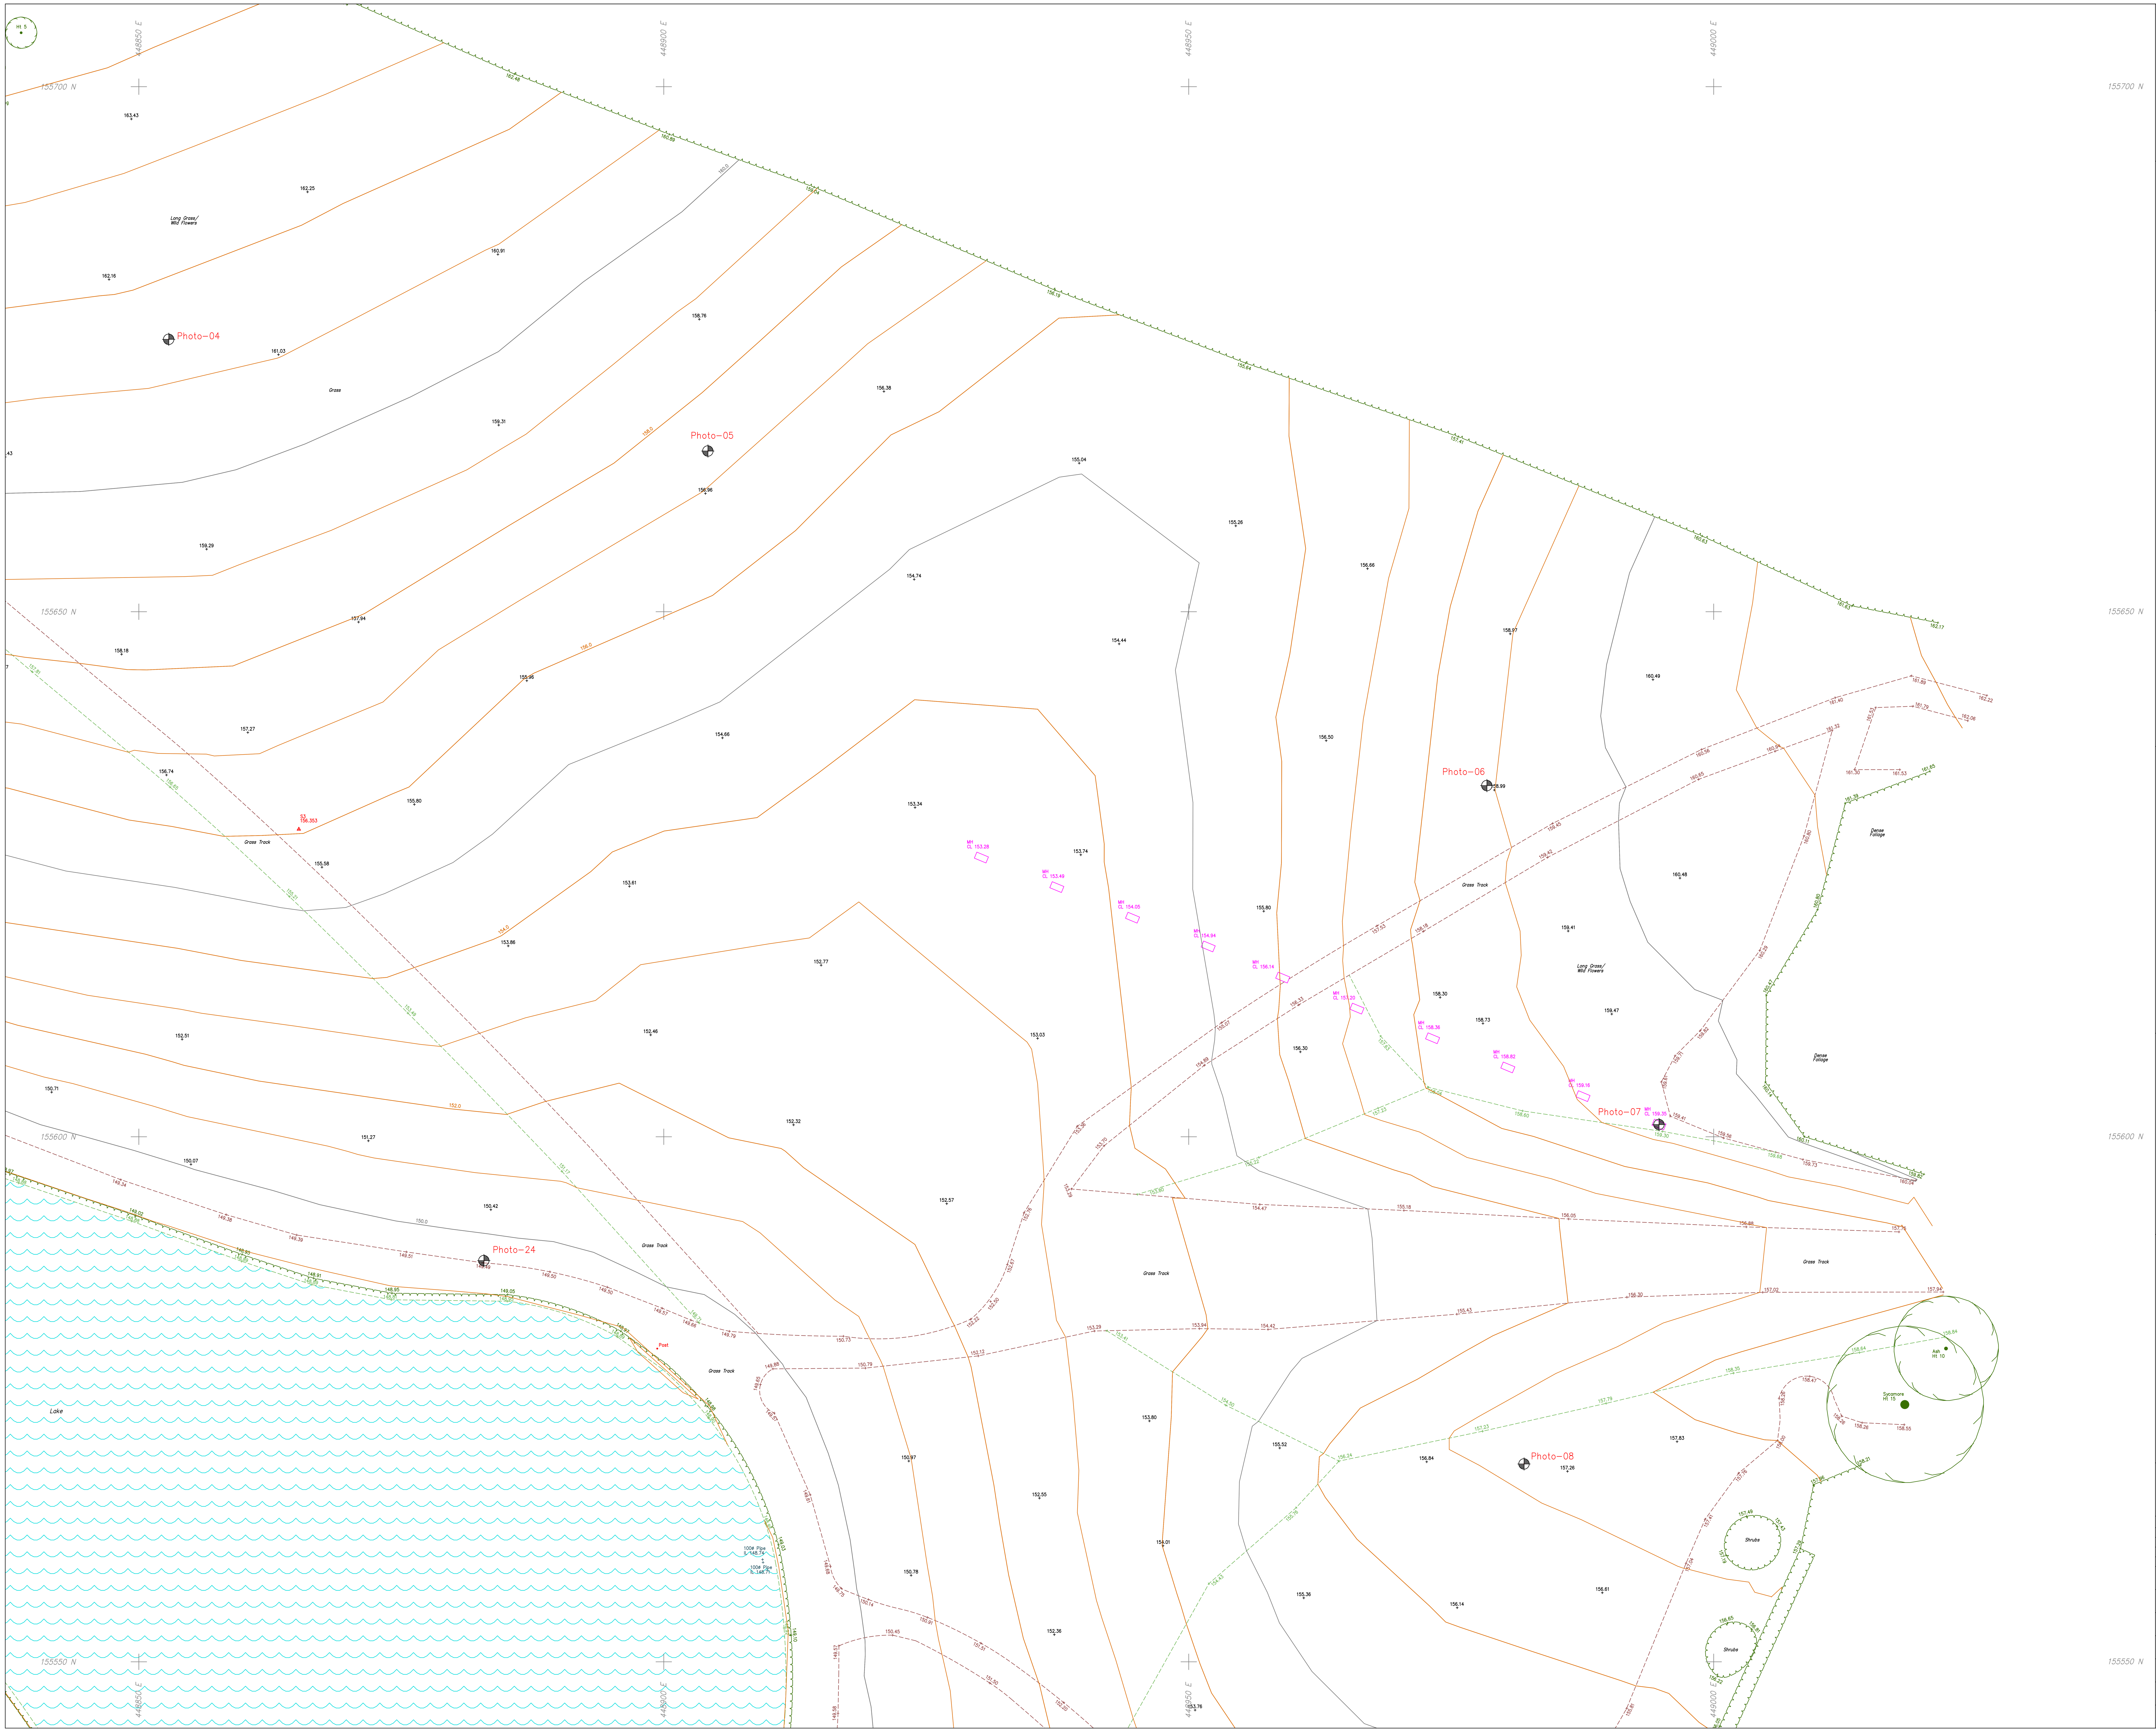

LASER SURVEYS

LAND AND BUILDING SURVEYS, UNDERGROUND SERVICES LOCATION, CCTV DRAINAGE SURVEYS.

Established 1975. Member of The Survey Association.

OPEN SPACE, LEIGH SINTON ROAD, UPPER INTERFIELDS, MALVERN, WR14 1UT
TEL 01886 833173 email: worcester@lasersurveys.com

THE OLD DAIRY, STUBBERS FARM, MOUNTNESSING ROAD, BLACKMORE, ESSEX, CM4 0NX
TEL 01277 821555 email: london@lasersurveys.com

DATUM NOTES

CO-ORDINATES USED ARE BASED ON O/S NATIONAL GRID, OBTAINED USING THE ACTIVE GPS NETWORK AND ADJUSTED TO A LOCAL GRID WITH A SCALE FACTOR OF 1.0000.

LEVELS ARE RELATED TO :- O/S ACTIVE GPS NETWORK.

SURVEY CONTROL STATIONS SHOWN

ABBREVIATIONS (where applicable)

AV	Air Valve	MK	Marker
BK	Brick	MS	Milestone
BL	Bollard	MT	Meter
BS	Bus Stop	MY	Mercury
BT	British Telecom	OH	Overhead
C/B	Close Boarded	PAV	Paving
CL	Cover Level	PB	Post Box
CLK	Chainlink	PE	Pipe
CO	Column	PM	Parking Meter
Conc	Concrete	P/R	Post and Rail
CP	Catch Pit	PT	Post
CPS	Concrete Paving Slabs	P/W	Post and Wire
CTV	Cable Television	RE	Rodding Eye
DC	Drainage Channel	RET	Retaining
DP	Drain Pipe	RS	Road Sign
EP	Electricity Pole	RSJ	Rolled Steel Joist
ER	Earthing Rod	SC	Stop Cock
FB	Flower Bed	SK	Soakaway
FE	Fence	SPT	Septic Tank
FH	Fire Hydrant	ST	Silt Trap
FL	Floor Level	SV	Stop Valve
FP	Flag Pole	SVC	Security Video Camera
GP	Gate Post	TCB	Telephone Call Box
GV	Gas Valve	THL	Threshold Level
GY,G	Gully	TL	Traffic Light
HT	Height	TK	Tank
IC	Inspection Cover	TP	Telegraph Pole
IL	Invert Level	UG	Underground
IN	Interceptor	UTF	Unable to Trace Further
I/R	Iron Railings	UTL	Unable to Locate
JB	Junction Box	UTR	Unable to Raise
KO	Kerb Outlet	UTT	Unable to Trace
LB	Litter Bin	VP	Vent Pipe
LP	Lamp Post	WL	Water Level
MH	Manhole Cover	WM	Water Meter
		WO	Wash Out

NOTES

* Drainage pipe sizes (where shown) have been gauged from the surface for safety reasons and should be regarded as approximate only.
* Tree species (where shown) should be treated with caution and expert identification is advised.
* Although this is a digital survey the accuracy and amount of detail shown is only commensurate with the graphical scale of mapping as specified. Care should be exercised when working to larger scales.
* Visible features in the vicinity of the boundaries as shown above, may not represent the extent of legally conveyed ownership.
* Whilst every effort has been made to achieve accuracy on this plan, CRUCIAL clearance dimensions, levels and invert levels should be checked prior to design and construction.
* Kerb levels have been taken in the bottom of the channel.

SHEET LAYOUT
NOT TO SCALE

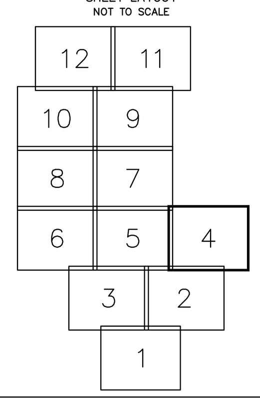

GPS SURVEY EXAMPLE LASER SURVEYS LIMITED

TOPOGRAPHICAL SURVEY

SURVEYED FOR: CLIENT NAME, ADDRESS 1, ADDRESS 2, CITY, POSTCODE

SURVEYOR: A SURVEYOR

DATE: DATE OF SURVEY

NO	DATE	REVISION

DRAWING NO	N 1234/4 (REV 0)
DRAWING TITLE	TOPOGRAPHICAL
SCALE	1 : 200(A0)
SEE ALSO DWG NOS	
SHEET	4 of 12
REF NO	N 1234

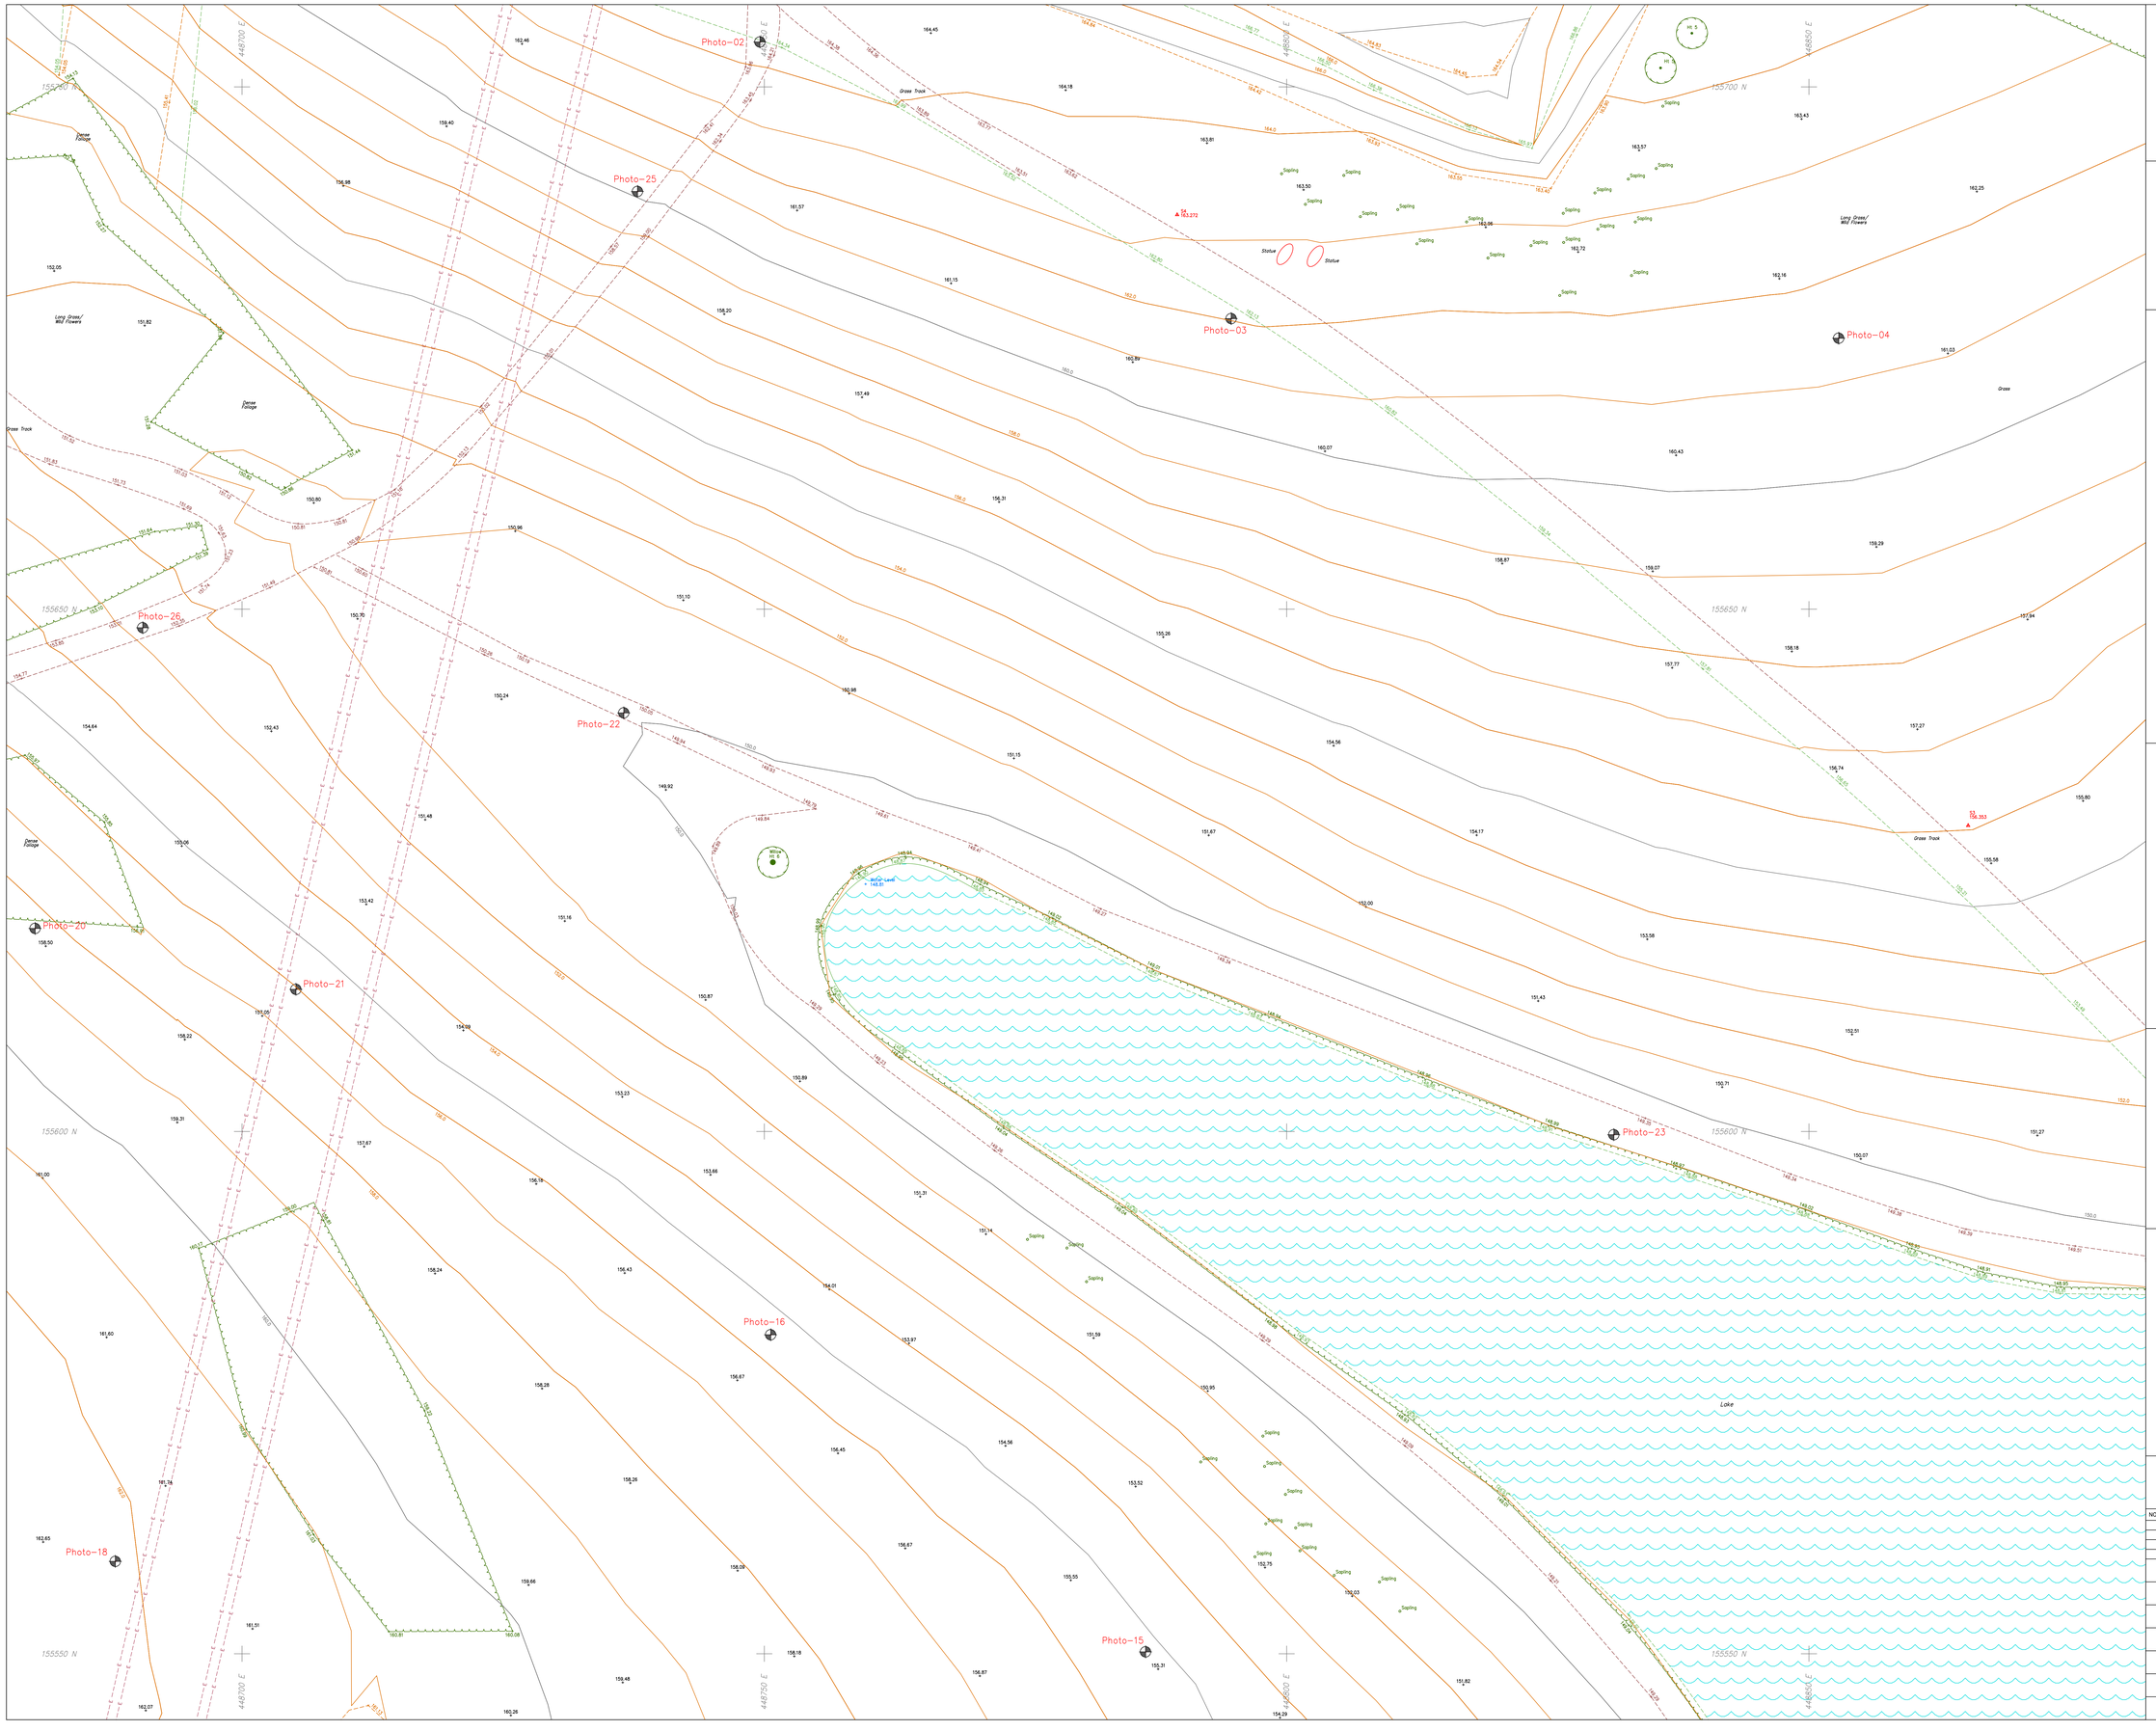

LASER SURVEYS

LAND AND BUILDING SURVEYS, UNDERGROUND SERVICES LOCATION, CCTV DRAINAGE SURVEYS.
Established 1975. Member of The Survey Association.

OPEN SPACE, LEIGH SINTON ROAD, UPPER INTERFIELDS, MALVERN, WR14 1UT
TEL 01886 833173 email: worcester@lasersurveys.com

THE OLD DAIRY, STUBBERS FARM, MOUNTNESSING ROAD, BLACKMORE, ESSEX, CM4 0NX
TEL 01277 821500 email: london@laserSurveys.com

DATUM NOTES

CO-ORDINATES USED ARE BASED ON O/S NATIONAL GRID, OBTAINED USING THE ACTIVE GPS NETWORK AND ADJUSTED TO A LOCAL GRID WITH A SCALE FACTOR OF 1.0000.

LEVELS ARE RELATED TO :- O/S ACTIVE GPS NETWORK.

SURVEY CONTROL STATIONS SHOWN ⚠

ABBREVIATIONS (where applicable)

AV	Air Valve	MK	Marker
BK	Brick	MS	Milestone
BL	Bollard	MT	Meter
BS	Bus Stop	MY	Mercury
BT	British Telecom	OH	Overhead
C/B	Close Boarded	PAV	Paving
CL	Cover Level	PB	Post Box
CLK	Chainlink	PE	Pipe
CO	Column	PM	Parking Meter
Conc	Concrete	P/R	Post and Rail
CP	Catch Pit	PT	Post
CPS	Concrete Paving Slabs	P/W	Post and Wire
CTV	Cable Television	RE	Rodding Eye
DC	Drainage Channel	RET	Retaining
DP	Drain Pipe	RS	Road Sign
EP	Electricity Pole	RSJ	Rolled Steel Joist
ER	Earthing Rod	SC	Stop Cock
FB	Flower Bed	SK	Soakaway
FE	Fence	SPT	Septic Tank
FH	Fire Hydrant	ST	Silt Trap
FL	Floor Level	SV	Stop Valve
FP	Flag Pole	SVC	Security Video Camera
GP	Gate Post	TCB	Telephone Call Box
GV	Gas Valve	TH	Threshold Level
GY/G	Gully	TL	Traffic Light
HT	Height	TK	Tank
IC	Inspection Cover	TP	Telegraph Pole
IL	Invert Level	UG	Underground
IN	Interceptor	UTF	Unable to Trace Further
I/R	Iron Railings	UTL	Unable to Locate
JB	Junction Box	UTR	Unable to Raise
KO	Kerb Outlet	UTT	Unable to Trace
LB	Litter Bin	VP	Vent Pipe
LP	Lamp Post	WL	Water Level
MH	Manhole Cover	WM	Water Meter
		WO	Wash Out

NOTES

- Drainage pipe sizes (where shown) have been gauged from the surface for safety reasons and should be regarded as approximate only.
- Tree species (where shown) should be treated with caution and expert identification is advised.
- Although this is a digital survey the accuracy and amount of detail shown is only commensurate with the graphical scale of mapping as specified. Care should be exercised when working to larger scales.
- Visible features in the vicinity of the boundaries as shown above, may not represent the extent of legally conveyed ownership.
- Whilst every effort has been made to achieve accuracy on this plan, CRUCIAL clearance dimensions, levels and invert levels should be checked prior to design and construction.
- Kerb levels have been taken in the bottom of the channel.

SHEET LAYOUT
NOT TO SCALE

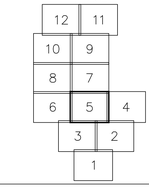

GPS SURVEY EXAMPLE LASER SURVEYS LIMITED

TOPOGRAPHICAL SURVEY

SURVEYED FOR	*CLIENT NAME* *ADDRESS 1* *ADDRESS 2* *CITY* *POSTCODE*
SURVEYOR	*A SURVEYOR*
DATE	*DATE OF SURVEY*

NO	DATE	REVISION

DRAWING NO	*N 1234/5*	REV 0
DRAWING TITLE	*TOPOGRAPHICAL*	
SCALE	*1 : 200(A0)*	
SEE ALSO DWG NOS		
SHEET	*5 of 12*	
REF NO	*N 1234*	